


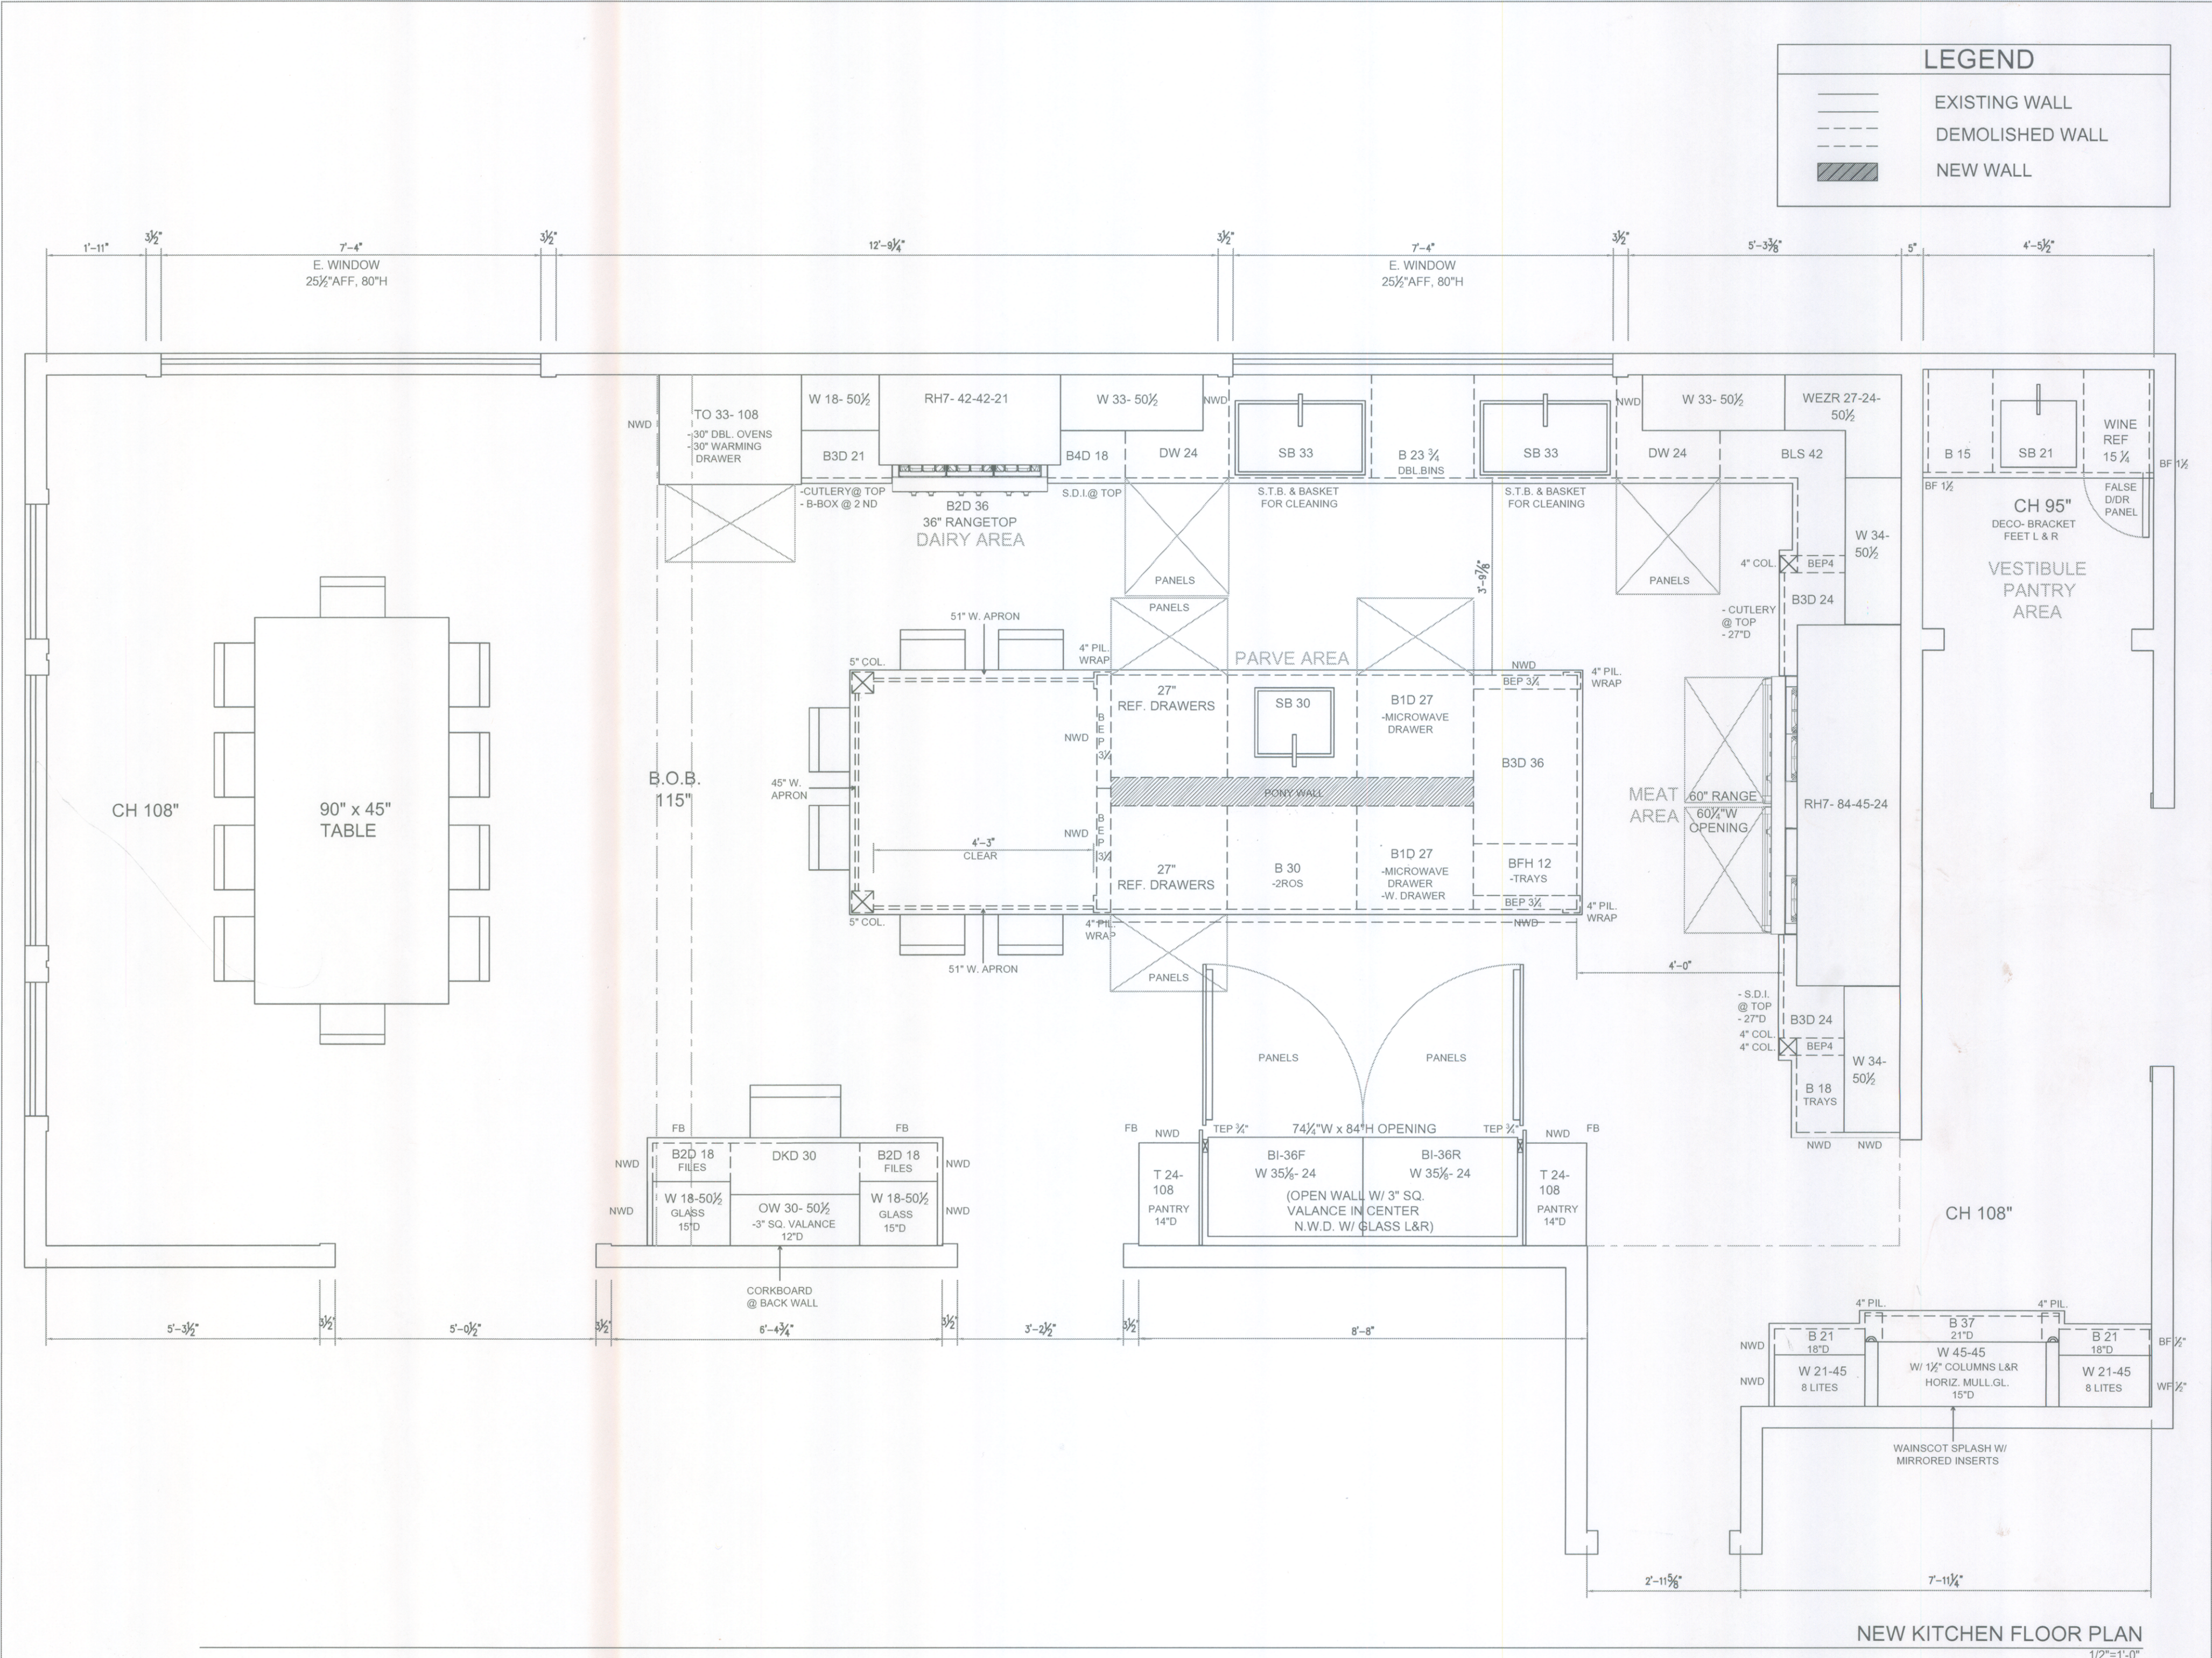

LEGEND

- EXISTING WALL
- DEMOLISHED WALL
- NEW WALL

REVISIONS	BY
JAN. 16, 2014	T.N.
JAN. 18, 2014	T.N.
JAN. 27, 2014	T.N.

THE MIZRAHI RESIDENCE

DESIGN BY LISA SCHECTER "KITCHENS ON MONTANA", SANTA MONICA, CA

Date	DEC. 21, 2013
Scale	1/2"=1'-0"
Drawn By	T.N.
Job	
Sheet	