
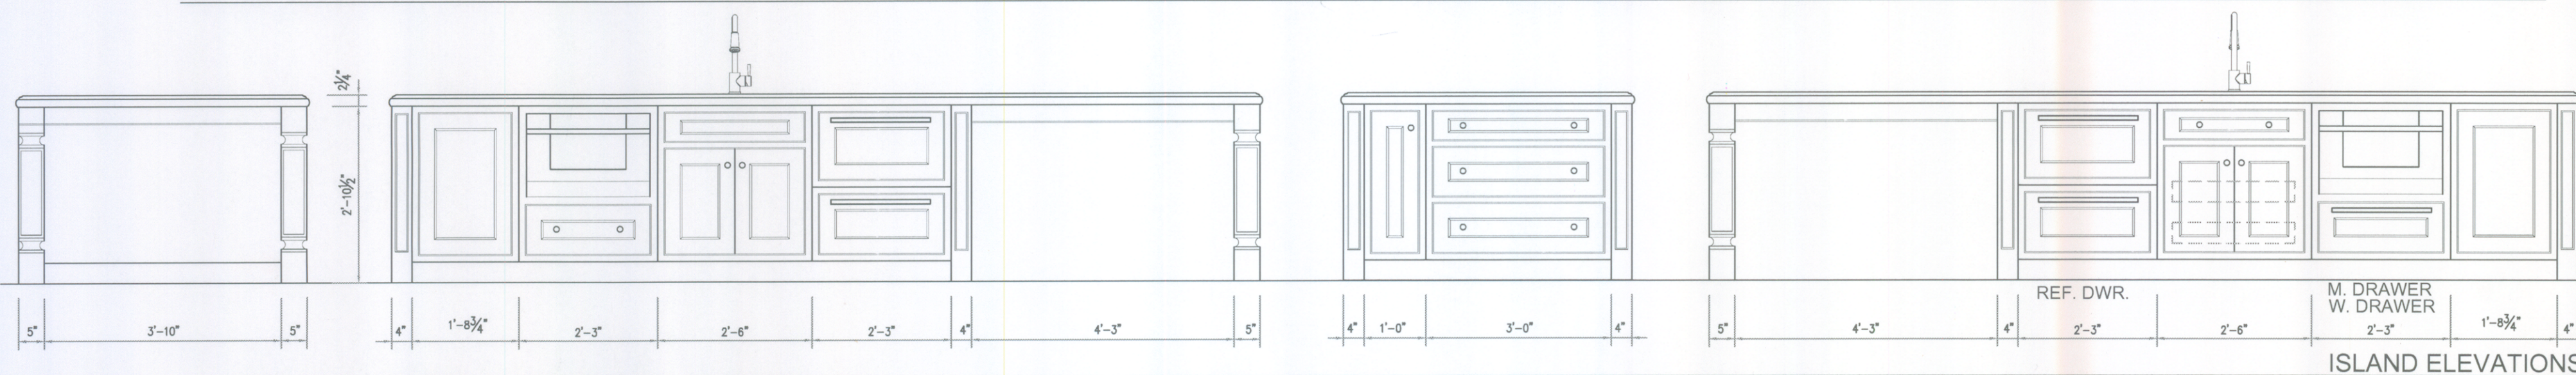
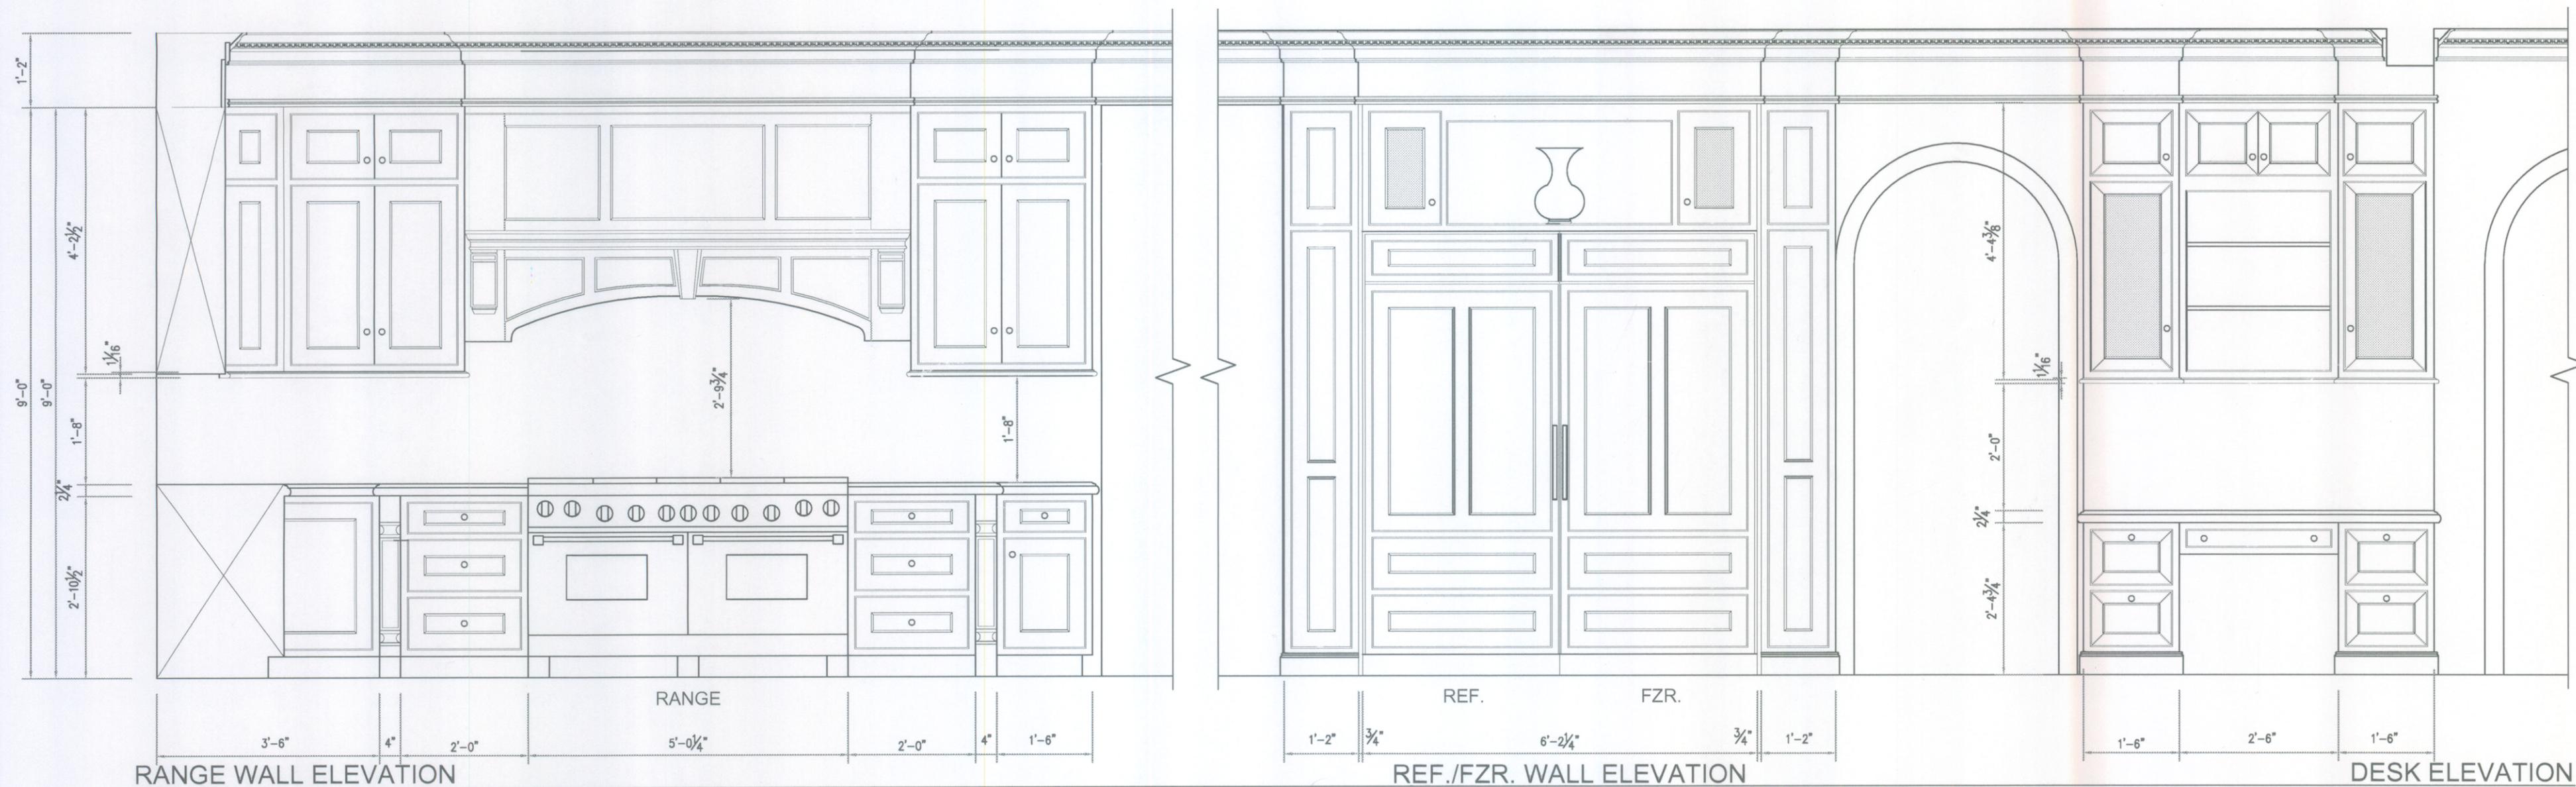


REVISIONS	BY
JAN. 18, 2014	T.N.
JAN. 27, 2014	T.N.

© 2014 Kitchens On Montana, Inc.

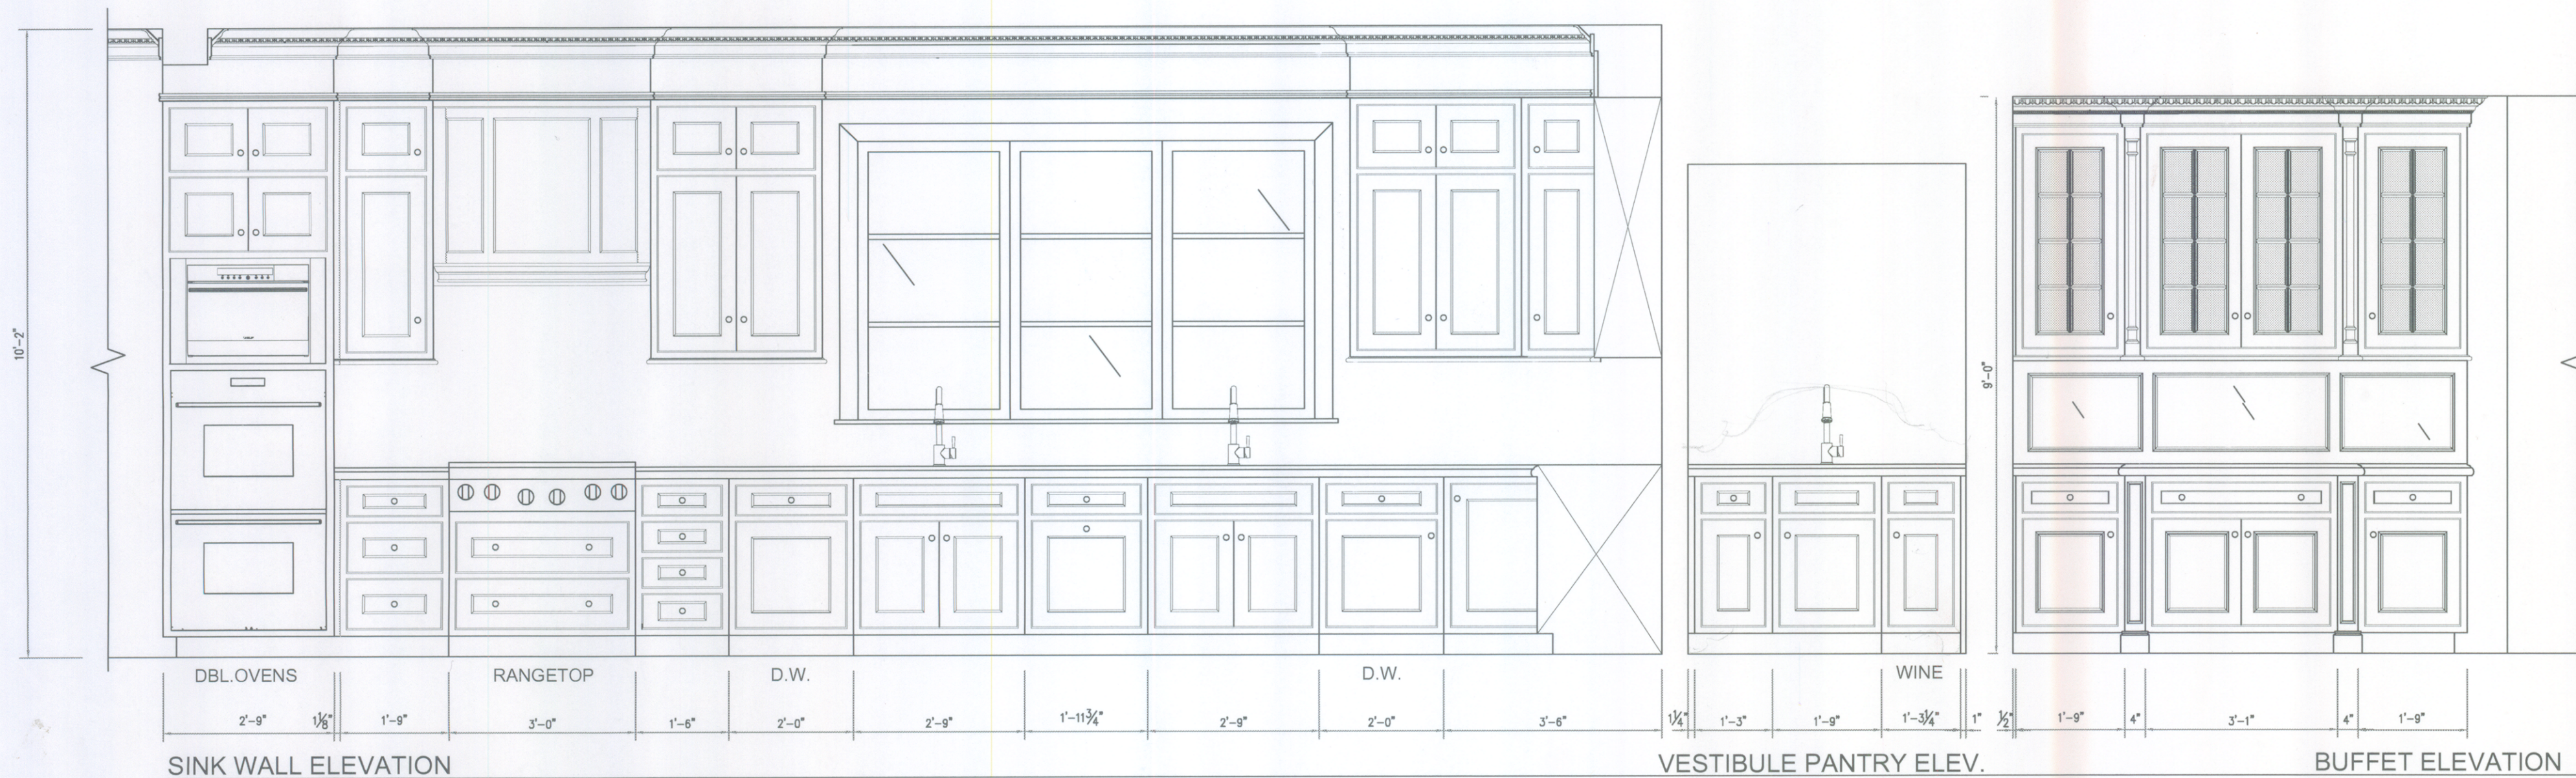

THE MIZRAHI RESIDENCE

DESIGN BY LISA SCHECTER "KITCHENS ON MONTANA", SANTA MONICA, CA

Date	JAN. 14, 2014
Scale	1/2"=1'-0"
Drawn By	T.N.
Job	
Sheet	

2